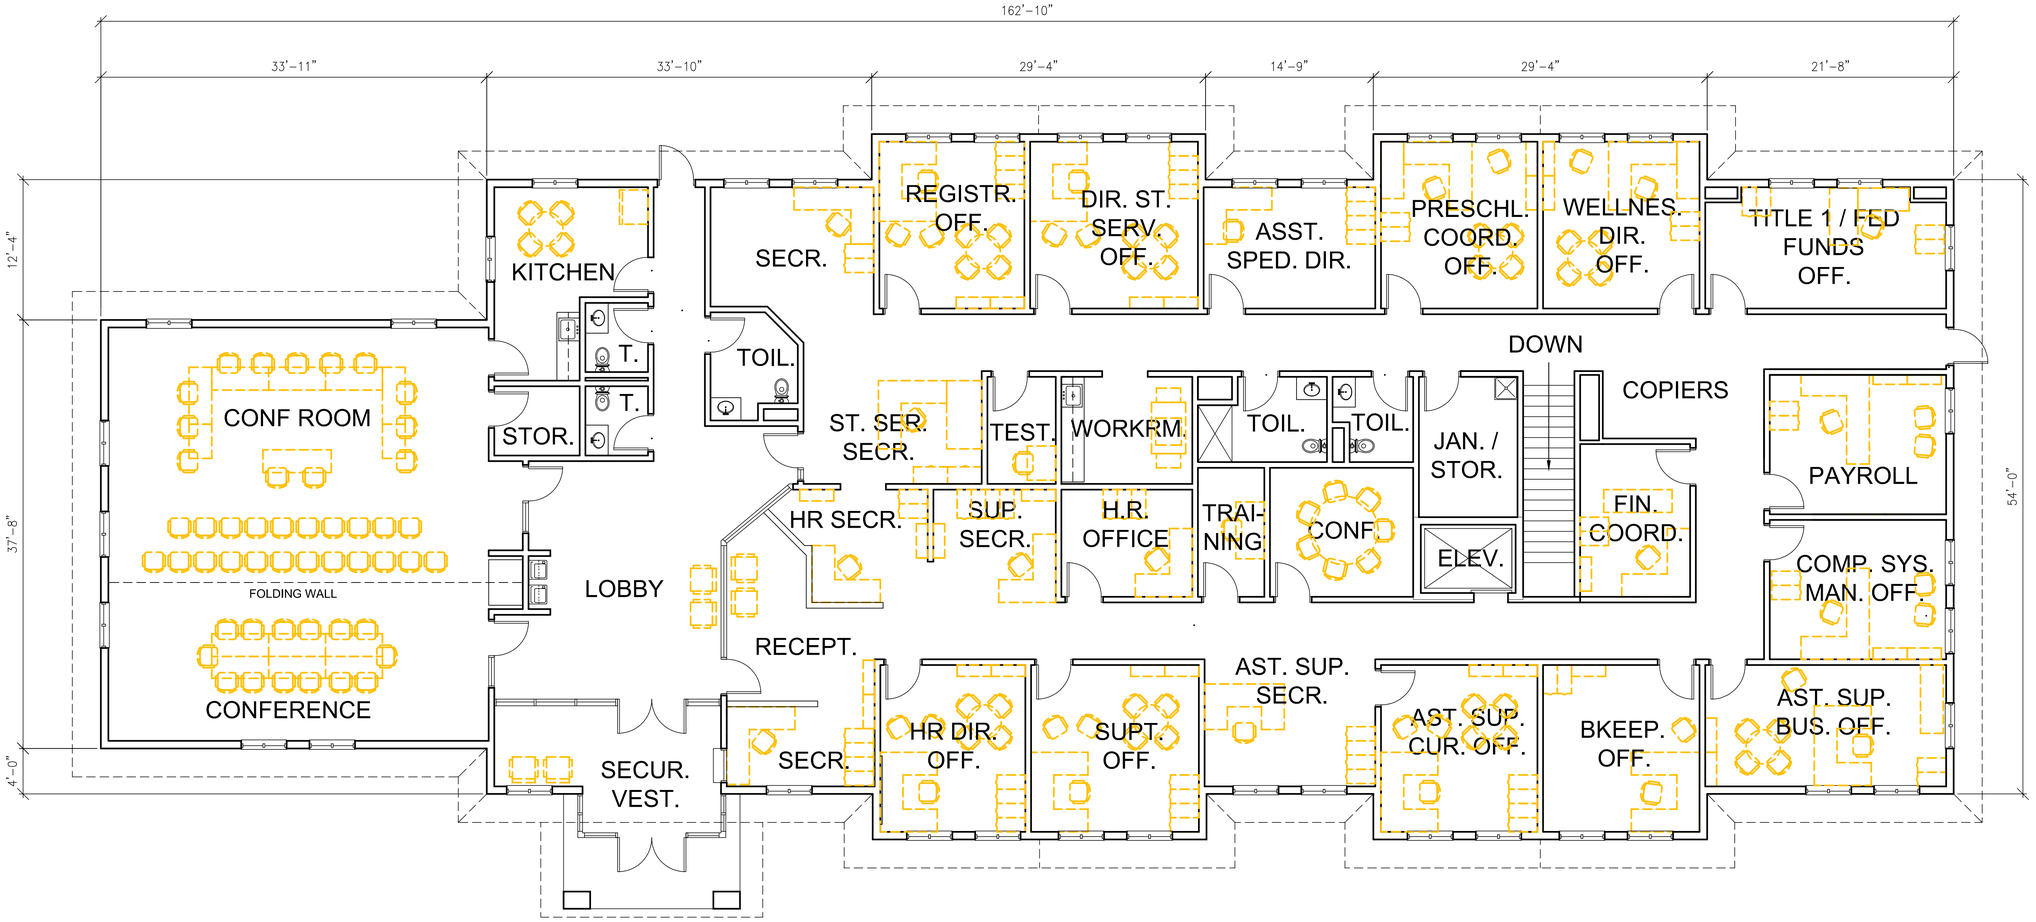

1 First Floor Plan
NTS

MAIN LEVEL AREA = 8,760 S.F.

0' 10' 20' 40'

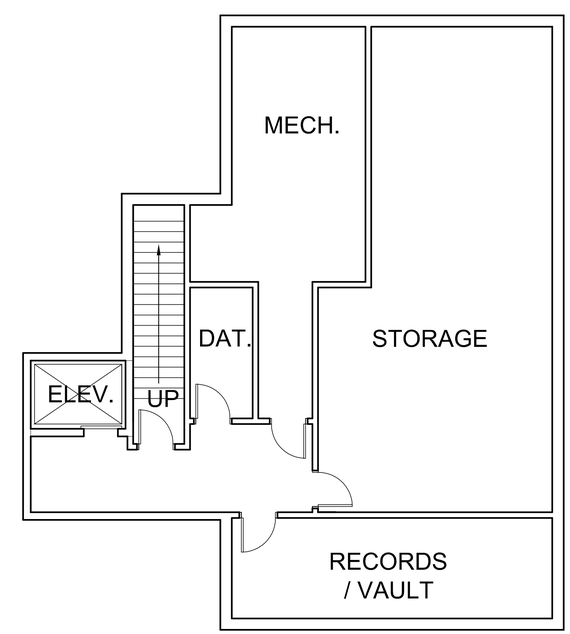

2 Basement Plan
NTS

PROJECT NORTH

MARINACE ARCHITECTS
box 429, new hampton, new hampshire 03256
www.marinacearchitects.com

date: 3-12-24

scale: $\frac{1}{8}$" = 1'

project #: 2310

Proposed Merrimack SAU Office

Floor Plans
Merrimack, NH

A1.1